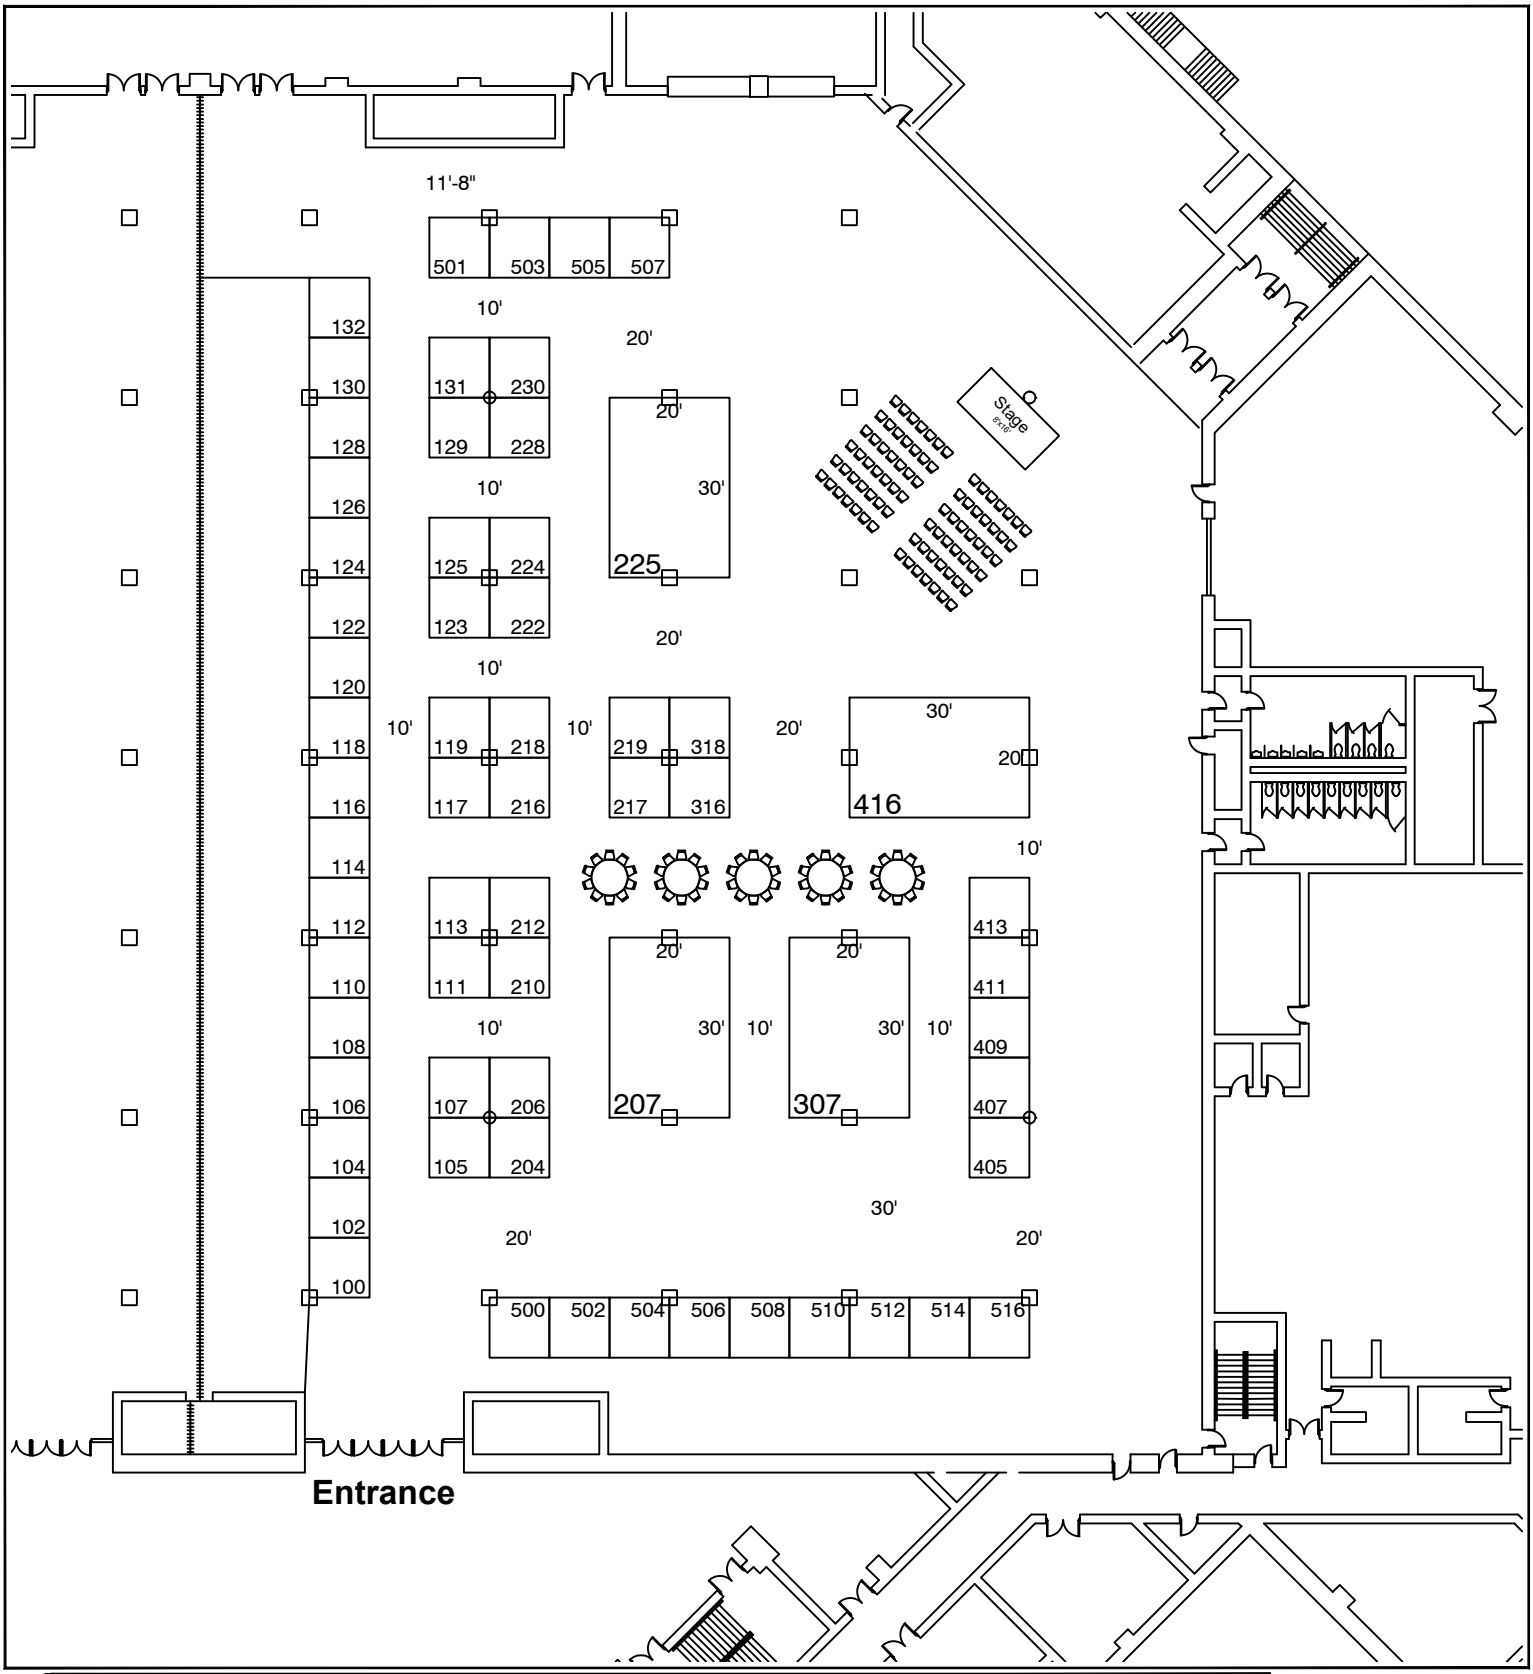

ALACTE
Alabama Association for Career and Technical Education

Show Acronym or Name: AL Asso. of Career and Technical Educators Conf. 2019
Show Date: July 28-30, 2019
Facility Name: Birmingham-Jefferson Convention Complex
Facility City, State: Birmingham, AL
Show Room Location: East Exhibit Hall 3

Booth Legend
Inventory as of 01/04/2019

Dimension	Size	Qty	SqFt
10'x10'	100	59	5,900
20'x30'	600	4	2,400
Totals:		63	8,300

Account Executive: Chuck Adams
Show Number: 05-12040-19
Drawn By: Herman Bottoms
File Name: 12040-05-19
Revised Date: 1/10/2019 6:48 AM
Drawing Scale: 1/32" = 1'-0"

Notes:
Every effort has been made to ensure the accuracy of all information contained on this floor plan. However, no warranties, either expressed or implied are made with respect to this floor plan. If the location of building columns, utilities or other architectural components of the facility is a consideration in the construction of an exhibit, it is the sole responsibility of the exhibitor to physically inspect the facility to verify all dimensions and locations.

fern